DATE	NAME OF P.L.S.	LICENSE # OF P.L.S.
5/02/08	PATRICK S. VITARELLI	N.J.P.L.S. •27895

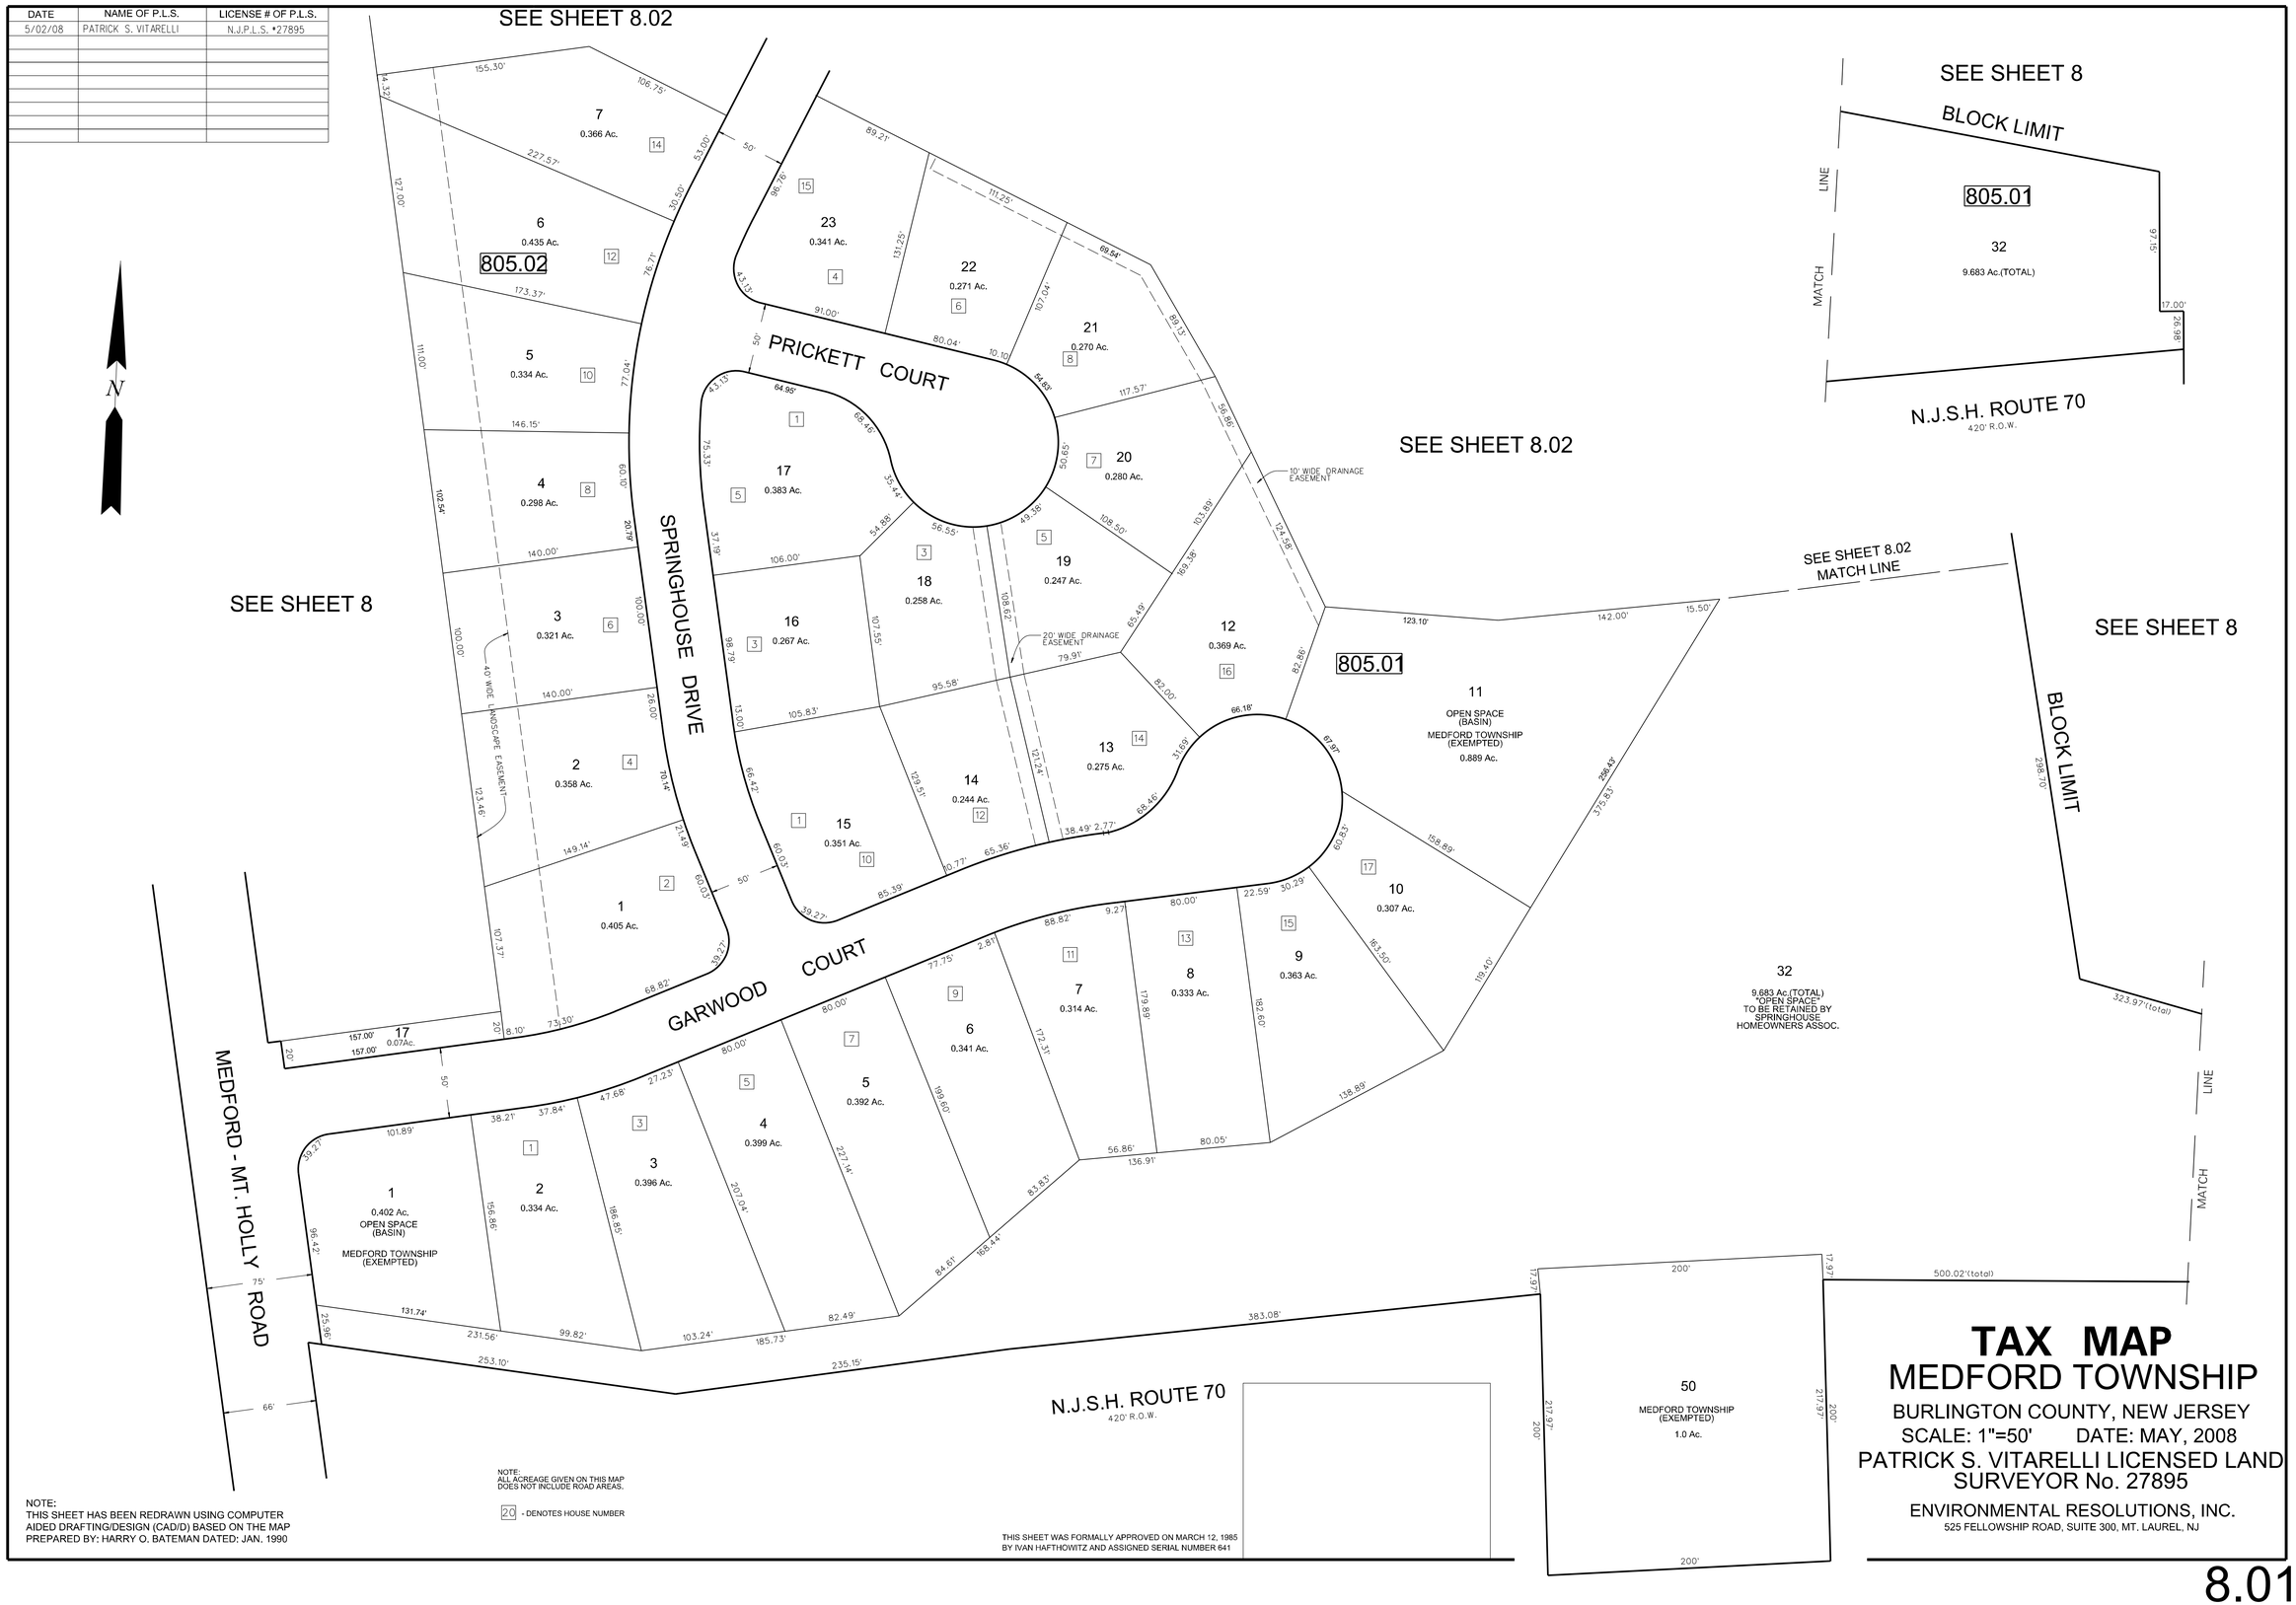

NOTE:
THIS SHEET HAS BEEN REDRAWN USING COMPUTER AIDED DRAFTING/DESIGN (CAD/D) BASED ON THE MAP PREPARED BY: HARRY O. BATEMAN DATED: JAN. 1990

NOTE:
ALL ACREAGE GIVEN ON THIS MAP DOES NOT INCLUDE ROAD AREAS.

20 - DENOTES HOUSE NUMBER

THIS SHEET WAS FORMALLY APPROVED ON MARCH 12, 1985 BY IVAN HAFTHOWITZ AND ASSIGNED SERIAL NUMBER 641

TAX MAP
MEDFORD TOWNSHIP

BURLINGTON COUNTY, NEW JERSEY
SCALE: 1"=50' DATE: MAY, 2008
PATRICK S. VITARELLI LICENSED LAND SURVEYOR No. 27895

ENVIRONMENTAL RESOLUTIONS, INC.
525 FELLOWSHIP ROAD, SUITE 300, MT. LAUREL, NJ