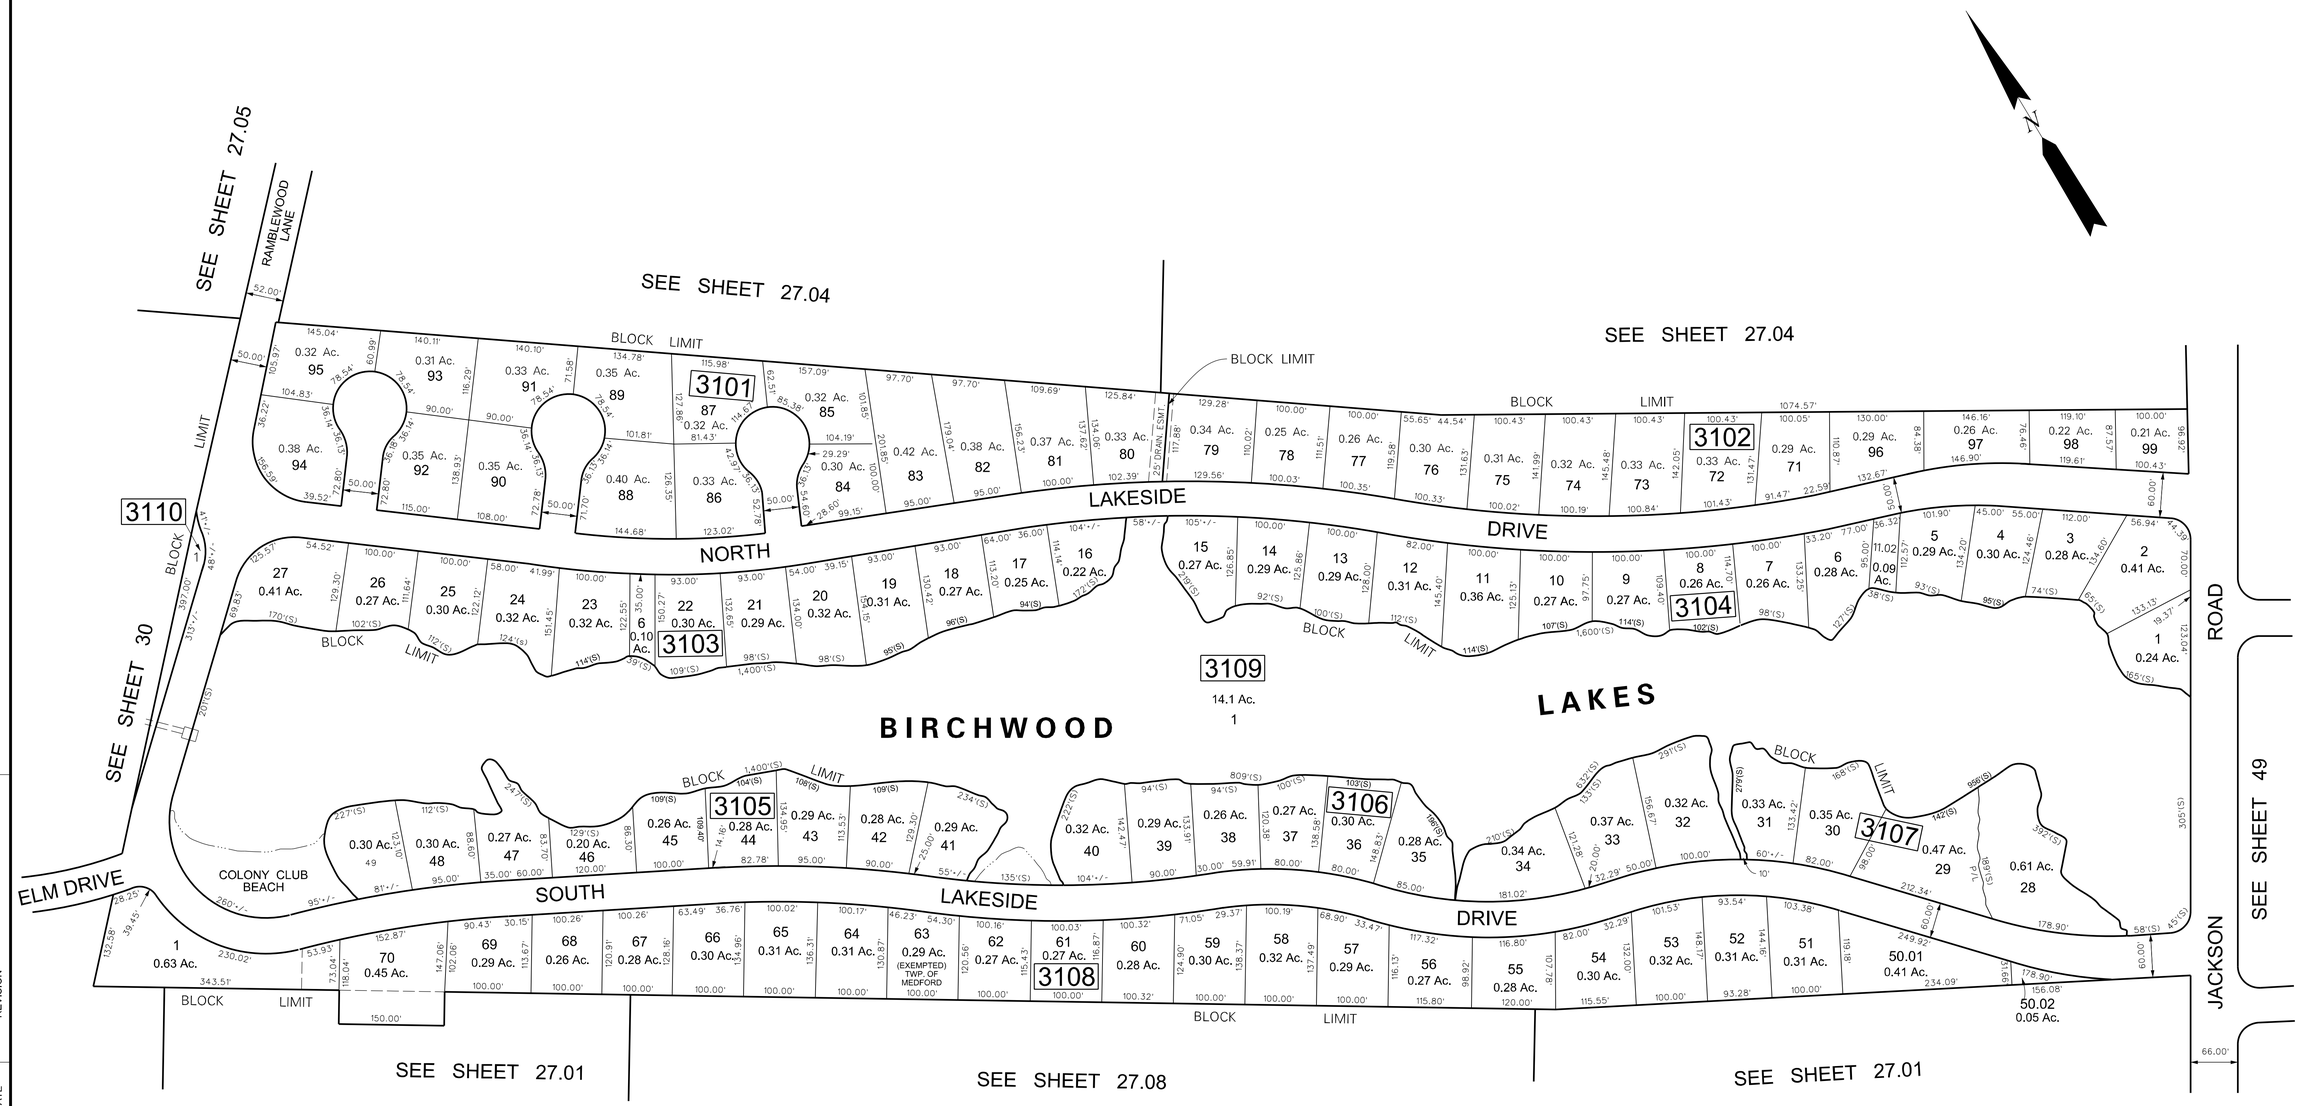

SUBDIVISION OF TIMBER LAKES

NOTES:

ALL ACREAGE GIVEN ON THIS MAP DOES NOT INCLUDE ROAD AREAS.

THIS SHEET IS A DIGITIZED COPY OF THE TAX MAP ORIGINALLY PREPARED BY; B. HAROLD WILLS. THE ORIGINAL IS ON FILE IN THE OFFICE OF THE TOWNSHIP ENGINEER

THIS SHEET WAS FORMALLY APPROVED ON MARCH 12, 1985 BY IVAN HAFTHOWITZ AND ASSIGNED SERIAL NUMBER 641

TAX MAP
MEDFORD TOWNSHIP

BURLINGTON COUNTY, NEW JERSEY
SCALE: 1"=100' DATE: JAN. 1959
B. HAROLD WILLS TOWNSHIP ENGINEER
MOUNT HOLLY, NEW JERSEY

DATE	REVISION
01/27/2016	REVISED BLOCK 3101, LOT 7 TO LOT 65