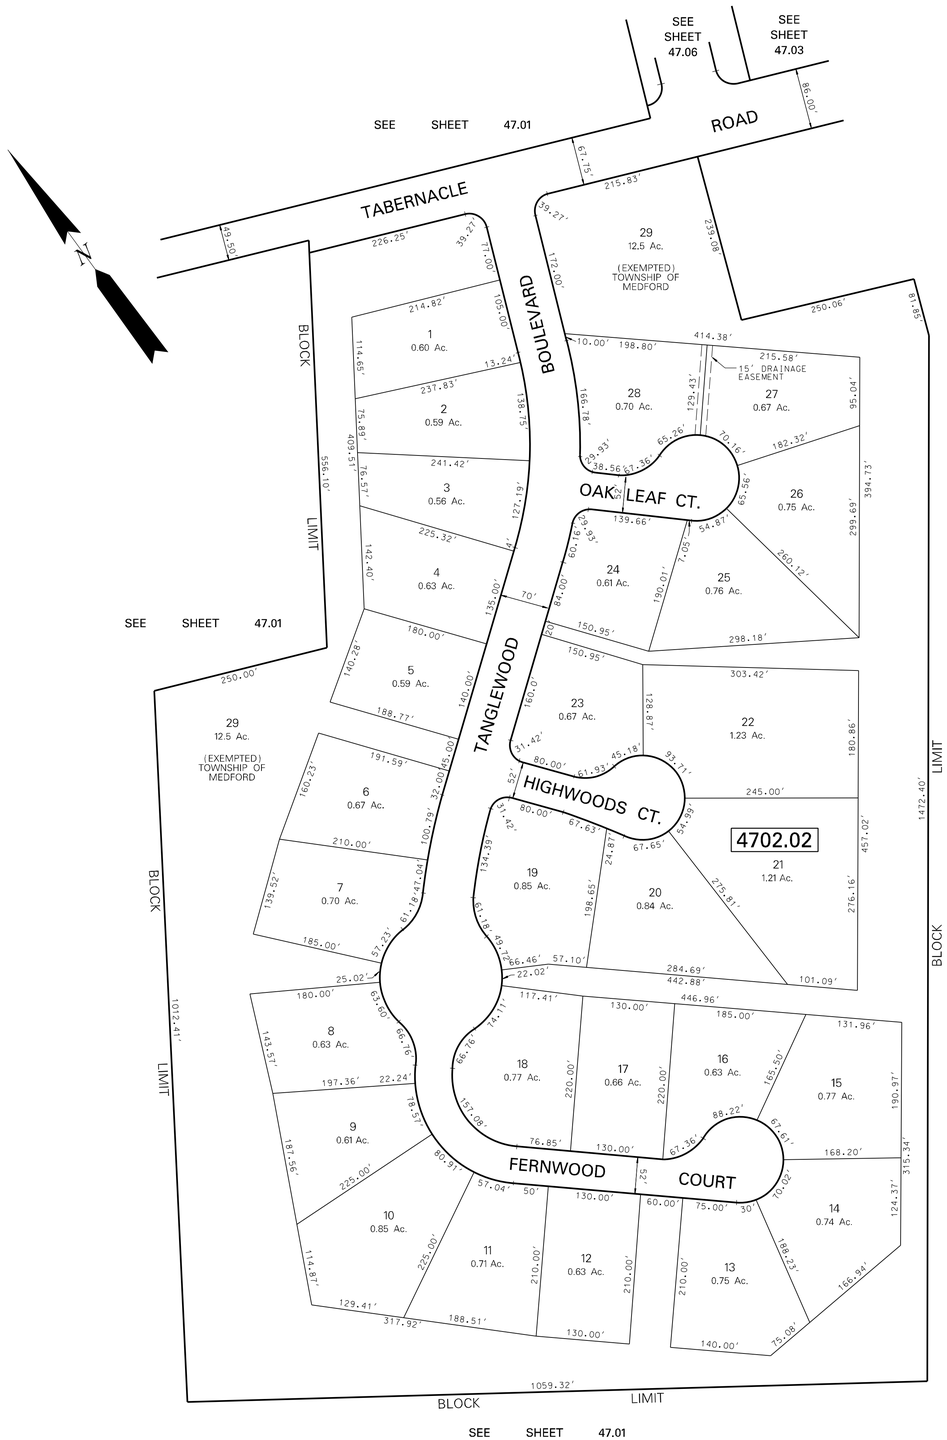


NOTES:

LOTS 1 THRU 12 AND 21 THRU 29, BLOCK 4702.02 REFER TO FINAL PLAN – 'TANGLEWOOD'

LOTS 13 THRU 20, BLOCK 4702.02 REFER TO FIRST REVISION TO FINAL PLAN OF LOTA – 'TANGLEWOOD'

ALL ACREAGE GIVEN ON THIS MAP DOES NOT INCLUDE ROAD AREAS.

THIS SHEET IS A DIGITIZED COPY OF THE TAX MAP ORIGINALLY PREPARED BY: C. KENNETH ANDERSON. THE ORIGINAL IS ON FILE IN THE OFFICE OF THE TOWNSHIP ENGINEER

| DATE | REVISION |
|---|---|
| 8-15-08 | DIGITIZED TAX MAP SHEET 47.05 |
| 9-1-83 | GENERAL REVISION |
| 6-8-82 | TO SHOW SHEET 47F, ADJOINING |
| 9-26-80 | BY T.W.T. - REVISED SIZE OF LOTS 13 THRU 20, BL. 4702A |
| 8-1-79 | ADDED ACREAGE TO LOTS 1-28, BL. 4702A |

THIS SHEET WAS FORMALLY APPROVED ON MARCH 12, 1985 BY IVAN HAFTKOWITZ AND ASSIGNED SERIAL NUMBER 641

# TAX MAP
## MEDFORD TOWNSHIP

BURLINGTON COUNTY, NEW JERSEY
SCALE: 1" = 100' DATE: JAN. 1979
C. KENNETH ANDERSON TOWNSHIP ENGINEER
MOUNT HOLLY, NEW JERSEY