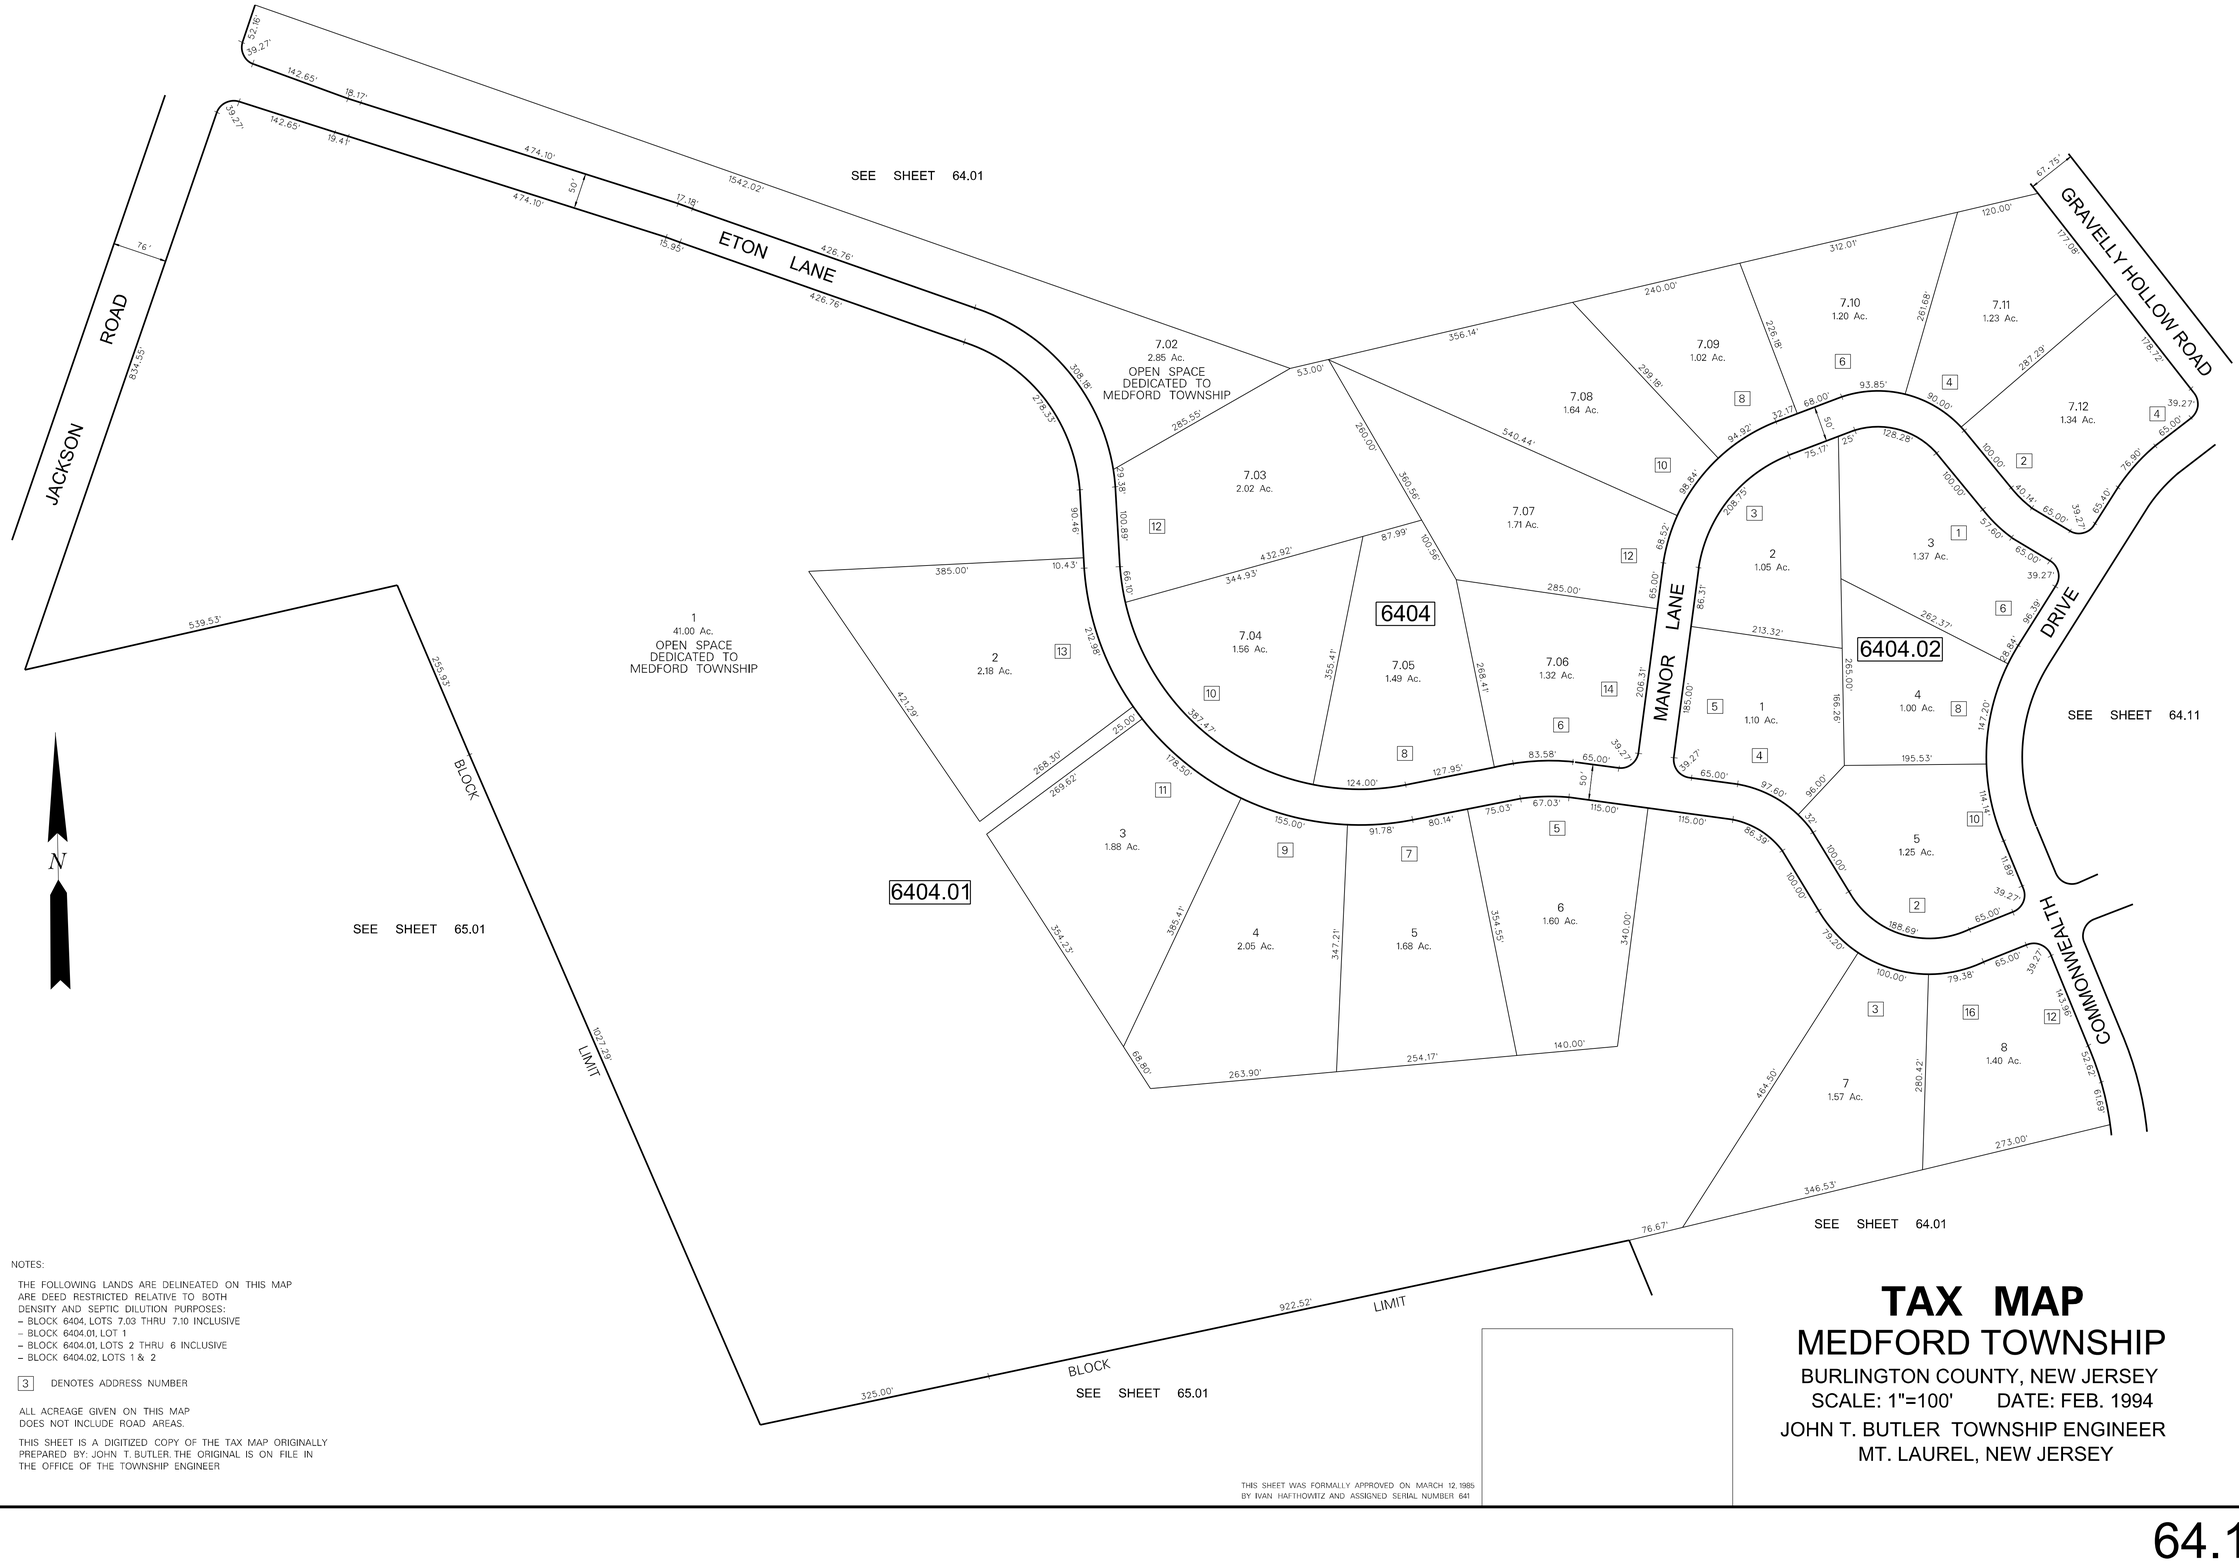


NOTES:

THE FOLLOWING LANDS ARE DELINEATED ON THIS MAP ARE DEED RESTRICTED RELATIVE TO BOTH DENSITY AND SEPTIC DILUTION PURPOSES:
- BLOCK 6404, LOTS 7.03 THRU 7.10 INCLUSIVE
- BLOCK 6404.01, LOT 1
- BLOCK 6404.01, LOTS 2 THRU 6 INCLUSIVE
- BLOCK 6404.02, LOTS 1 & 2

[3] DENOTES ADDRESS NUMBER

ALL ACREAGE GIVEN ON THIS MAP DOES NOT INCLUDE ROAD AREAS.

THIS SHEET IS A DIGITIZED COPY OF THE TAX MAP ORIGINALLY PREPARED BY: JOHN T. BUTLER. THE ORIGINAL IS ON FILE IN THE OFFICE OF THE TOWNSHIP ENGINEER

| DATE | REVISION |
|---|---|
| 9-17-08 | DIGITIZED TAX MAP SHEET 64.10 |

THIS SHEET WAS FORMALLY APPROVED ON MARCH 12, 1985 BY IVAN HAFTHOVITZ AND ASSIGNED SERIAL NUMBER 641

# TAX MAP
## MEDFORD TOWNSHIP
BURLINGTON COUNTY, NEW JERSEY
SCALE: 1"=100' DATE: FEB. 1994
JOHN T. BUTLER TOWNSHIP ENGINEER
MT. LAUREL, NEW JERSEY